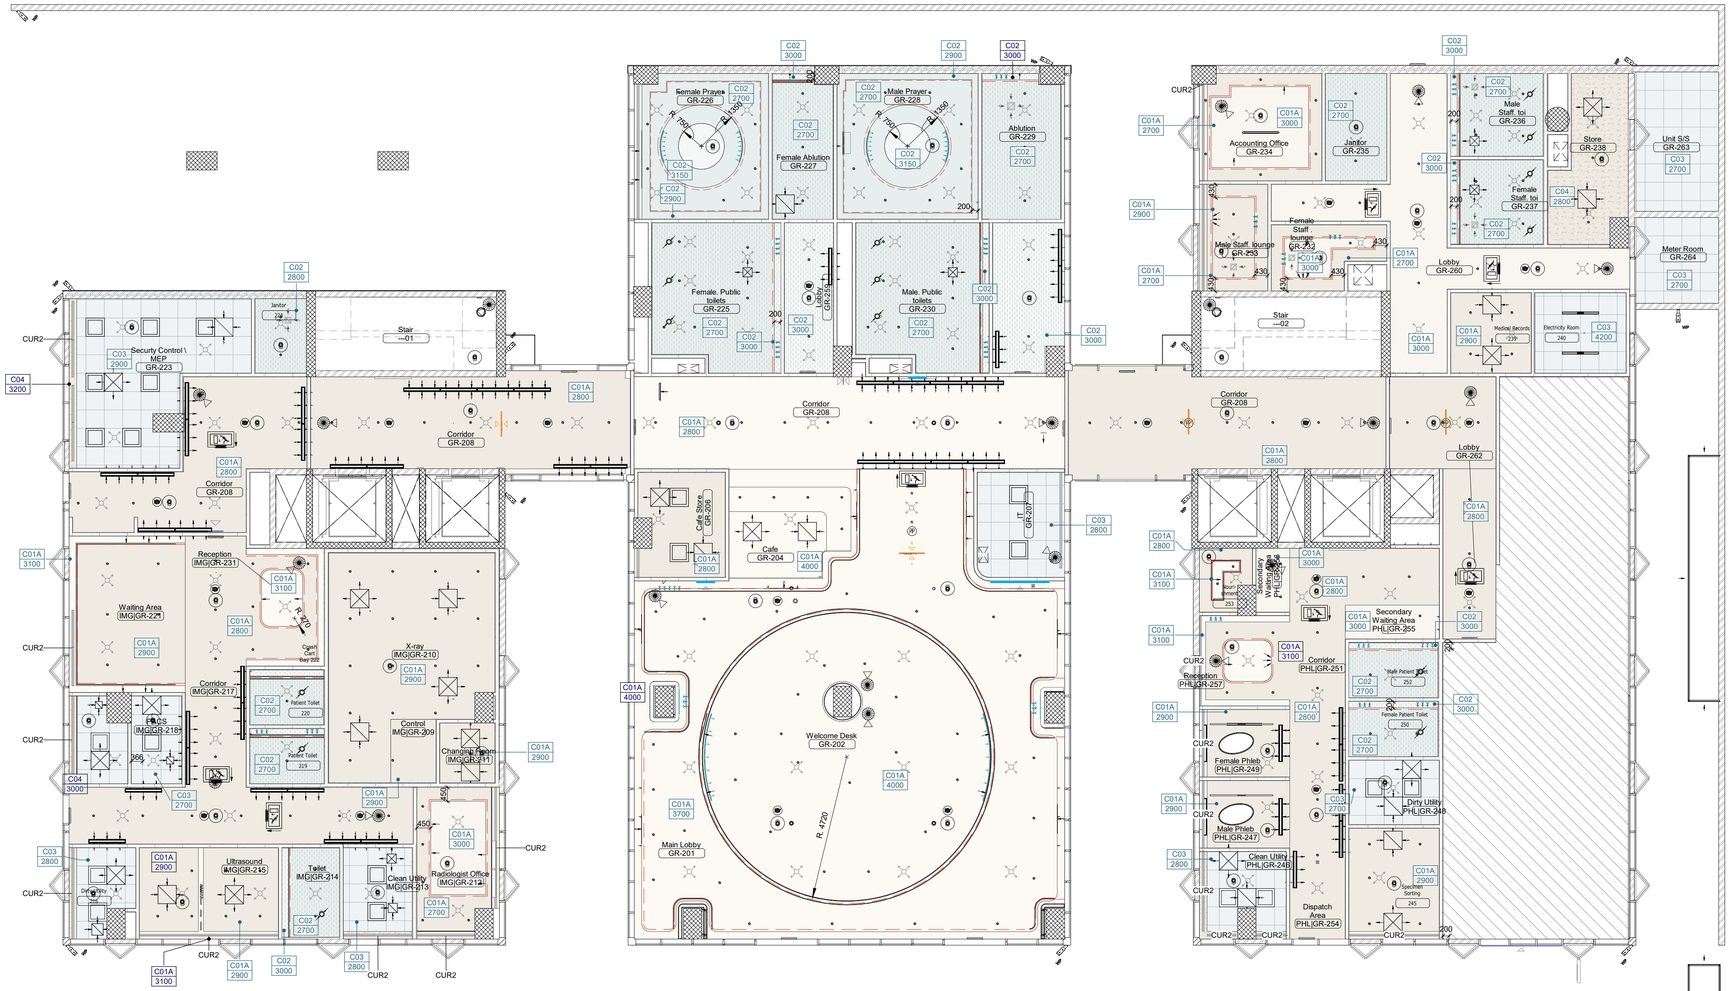


1 GROUND FLOOR REFLECTED CEILING PLAN

1 : 100

CLIENT:

Bupa CareConnect

ENGINEERING CONSULTANTS:

AJi

MEDICAL & ID CONSULTANTS:

hdp


SUB CONSULTANT:

DRAWING NOTES:

LEGEND:

CEILING FINISH LEGEND		
C01A	Painted gypsum board Smooth white; RAL 9003	
C02	Moisture-resistant gypsum Smooth washable white	
C03	Demountable ceiling 600 x 600 mm; white panels	
C04	Plaster and paint Exposed soffit; white	

KEYPLAN:

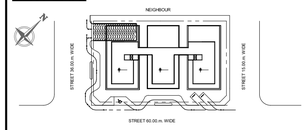

Issued For Review

THIS DRAWING IS THE COPYRIGHT OF ARABTECH JARDANEH INTERNATIONAL AND MUST NOT BE RETAINED, COPIED OR USED WITHOUT THE CONSULTANT'S AUTHORIZATION

Rev.	Description	APPD BY.	DATE (DD.MM.YYYY)
D00	DETAILED DESIGN STAGE		22-11-2026

DRAWN BY:	MR	DESIGNED BY:	HA
CHECKED BY:	NA	APPROVED BY:	NA
QC REVIEW BY:	NA	DWG ISSUE DATE:	22/11/2026

PROJECT:

ICC2 CLINIC PROJECT-BUPA

Plot No.:	11/1646
Basin NO. & Name :	1578/B Riyadh
CONCEPT DESIGN STAGE	SCHEMATIC DESIGN STAGE
DETAILED DESIGN STAGE	ISSUED FOR TENDER

DRAWING TITLE:

GROUND FLOOR REFLECTED CEILING PLAN

DWG NO. SA369 - AJi - ZZ - ID - IC100

SCALE @ (A1)	SHEET SEQUENCING	SUITABILITY CODE	REVISION
1:100	01 OF 01	A3	D00