
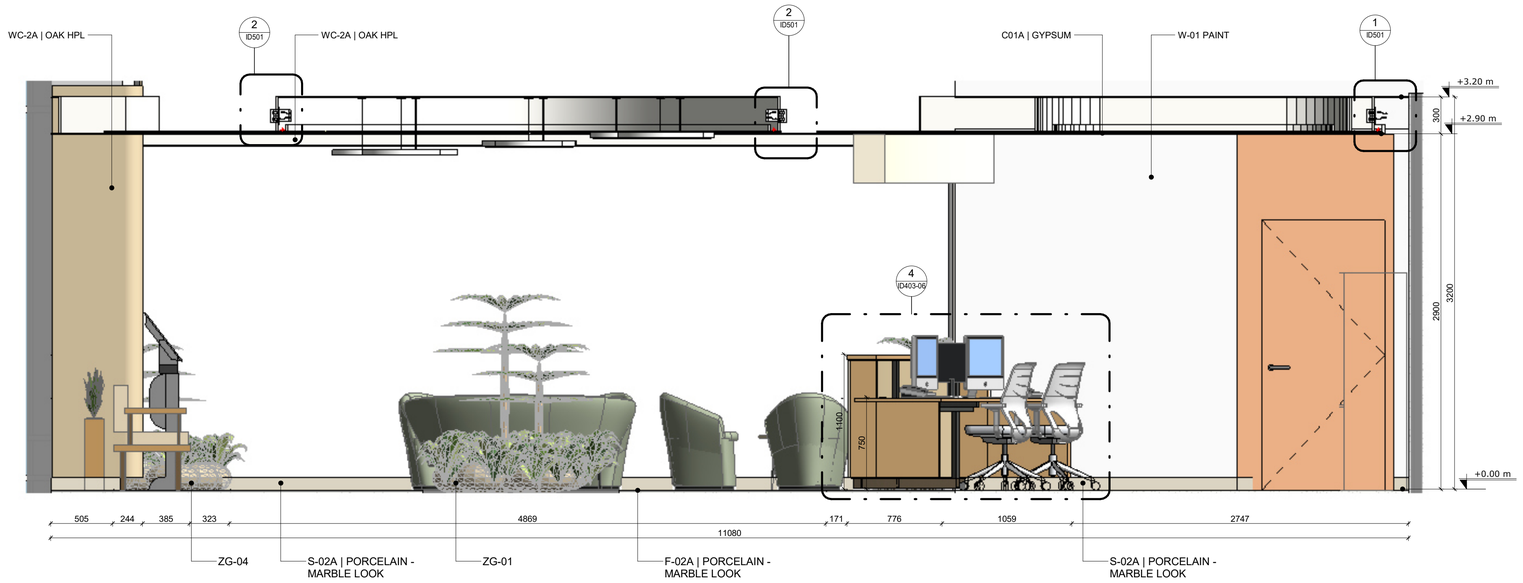


1 MAIN WAITING - ELEVATION -C

1 : 25

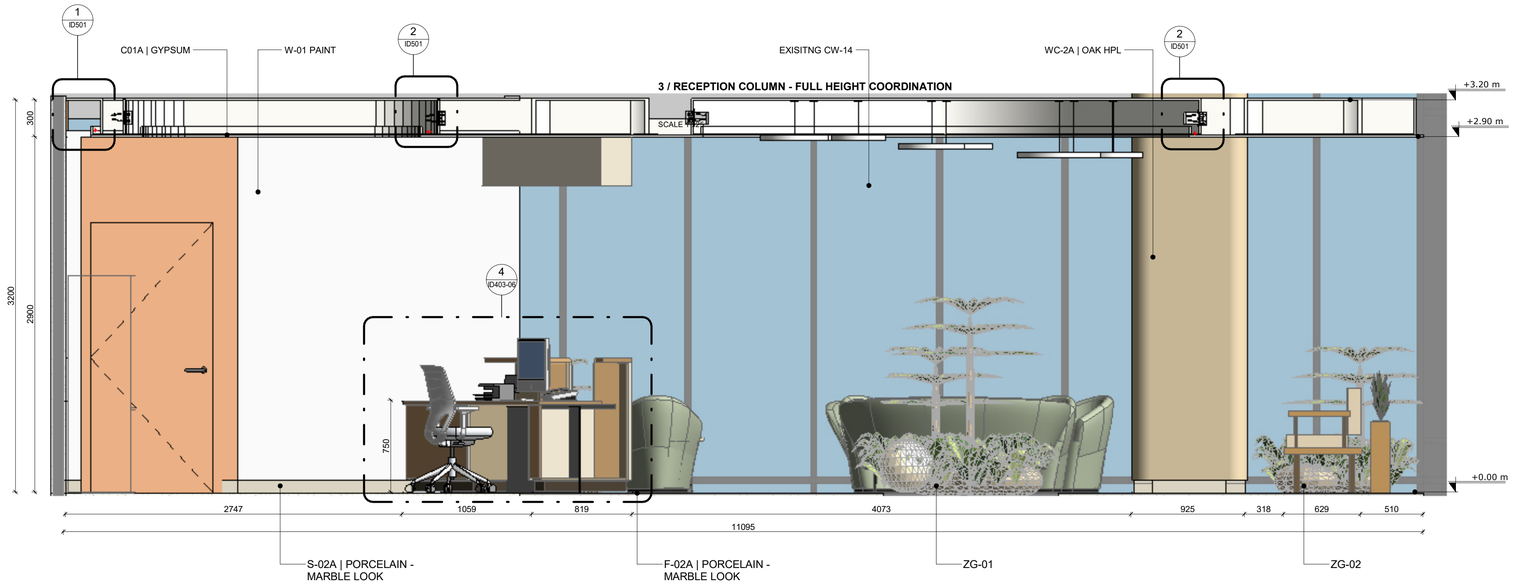

2 MAIN WAITING - ELEVATION -D

1 : 25

CLIENT:

Bupa CareConnect

ENGINEERING CONSULTANTS:

AJi

MEDICAL & ID CONSULTANTS:

hdp

SUB CONSULTANT:

DRAWING NOTES:


Dimensions in mm.
Levels to project datum.
AFFL only where marked.
Use written dimensions; do not scale.
Coordinate AR / MEP / SW links.

LEGEND:

Plans: ID403-01 / ID403-02
Elevations: ID403-03 / ID403-04
Joinery: ID403-05 / ID403-06
Fascia / screen: ID403-07

FF&E reference: Rev25, 24 Oct 2026.
Finish colours are indicative.

KEYPLAN:

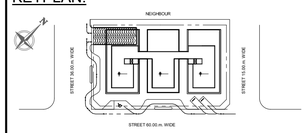

Issued For Review

THIS DRAWING IS THE COPYRIGHT OF ARABTECH JARDANEH INTERNATIONAL AND MUST NOT BE RETAINED, COPIED OR USED WITHOUT THE CONSULTANT'S AUTHORIZATION

Rev.	Description	APPD BY.	DATE (DD.MM.YYYY)
D00	DETAILED DESIGN STAGE		22-11-2026

DRAWN BY:	MR	DESIGNED BY:	HA
CHECKED BY:	NA	APPROVED BY:	NA
QC REVIEW BY:	NA	DWG ISSUE DATE:	22/11/2026

PROJECT:

ICC2 CLINIC PROJECT-BUPA

Plot No.:	11/1646
Basin NO. & Name :	1578/B Riyadh
CONCEPT DESIGN STAGE	SCHEMATIC DESIGN STAGE
DETAILED DESIGN STAGE	ISSUED FOR TENDER

DRAWING TITLE:

MAIN WAITING - ELEVATIONS C & D

DWG NO. SA369 - AJi - ZZ - ID - ID403-05

SCALE @ (A1)	SHEET SEQUENCING	SUITABILITY CODE	REVISION
1:25	01 OF 01	A3	D00