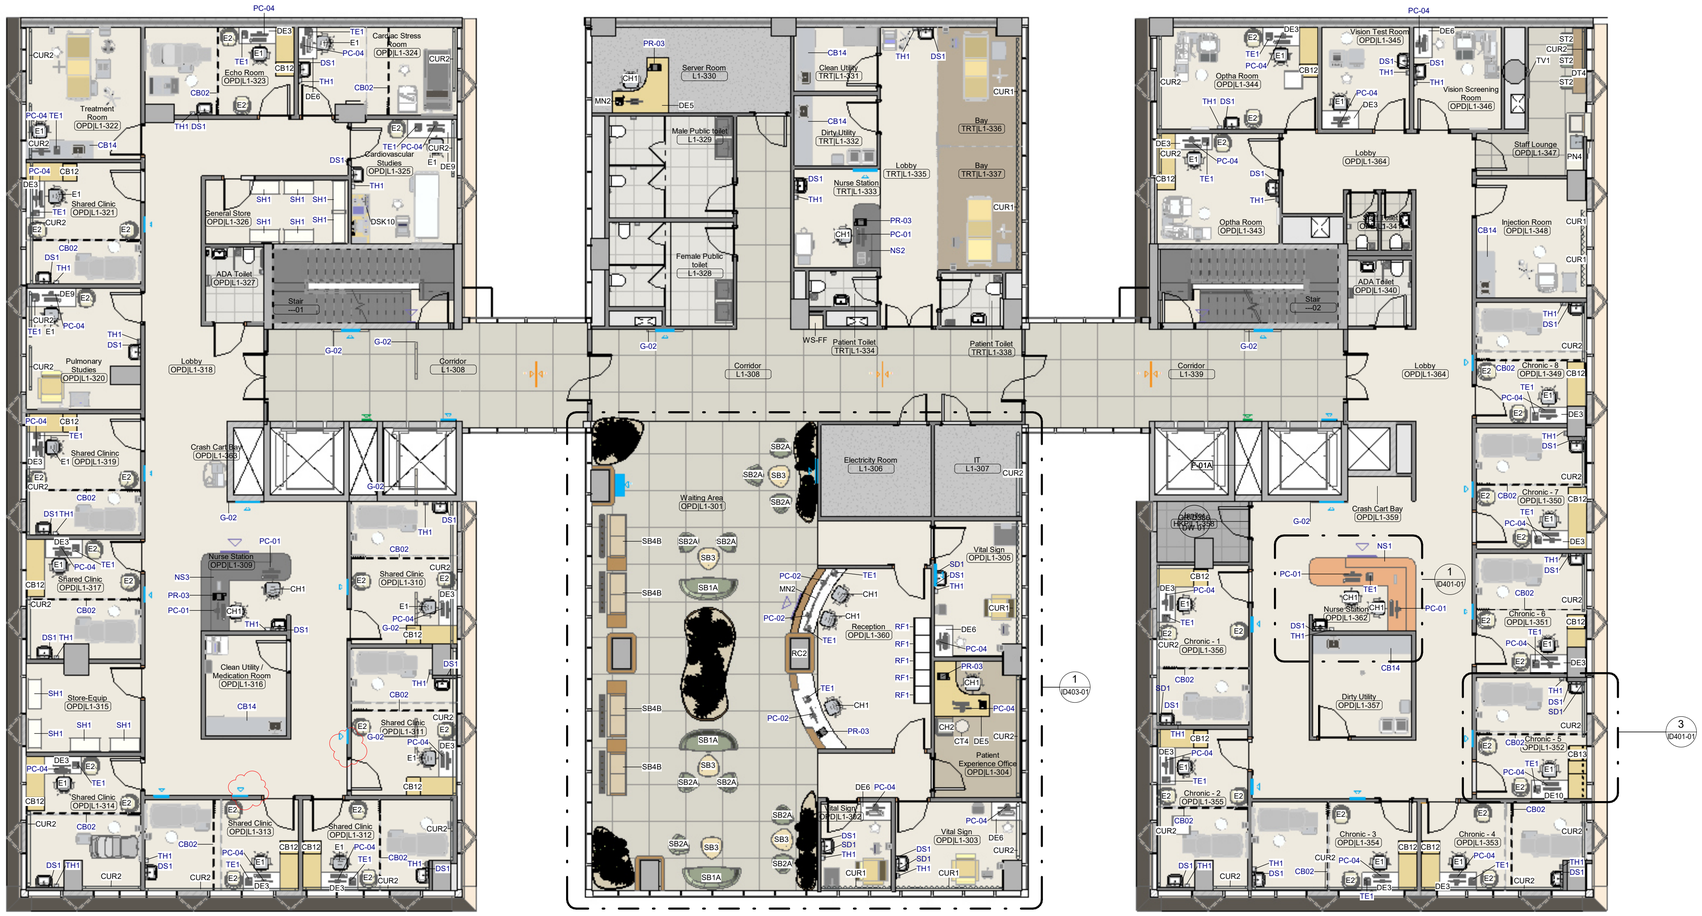


1 FIRST FLOOR FURNITURE PLAN

1 : 100

CLIENT:

Bupa CareConnect

ENGINEERING CONSULTANTS:

AJi

MEDICAL & ID CONSULTANTS:

hdp


SUB CONSULTANT:

DRAWING NOTES:

LEGEND:

Equipment Legend		
	PR- 01	Printer
	VM- 01	Vending Machine
	PC- 01	Nurse station computer
	PC- 02	Main reception computer
	PC- 03	Workstation computer
	PC- 04	Office and clinic computer

KEYPLAN:

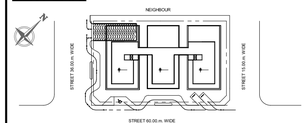

Issued For Review

THIS DRAWING IS THE COPYRIGHT OF ARABTECH JARDANEH INTERNATIONAL AND MUST NOT BE RETAINED, COPIED OR USED WITHOUT THE CONSULTANT'S AUTHORIZATION

Rev.	Description	APPD BY.	DATE (DD.MM.YYYY)
D00	DETAILED DESIGN STAGE		22-11-2026

DRAWN BY:	MR	DESIGNED BY:	HA
CHECKED BY:	NA	APPROVED BY:	NA
QC REVIEW BY:	NA	DWG ISSUE DATE:	22/11/2026

PROJECT:

ICC2 CLINIC PROJECT-BUPA

Plot No.:	11/1646
Basin NO. & Name :	1578/B Riyadh
CONCEPT DESIGN STAGE	SCHEMATIC DESIGN STAGE
DETAILED DESIGN STAGE	ISSUED FOR TENDER

DRAWING TITLE:

FIRST FLOOR FURNITURE PLAN

DWG NO. SA369 - AJi - ZZ - ID - IL101

SCALE @ (A1)	SHEET SEQUENCING	SUITABILITY CODE	REVISION
1:100	01 OF 01	A3	D00