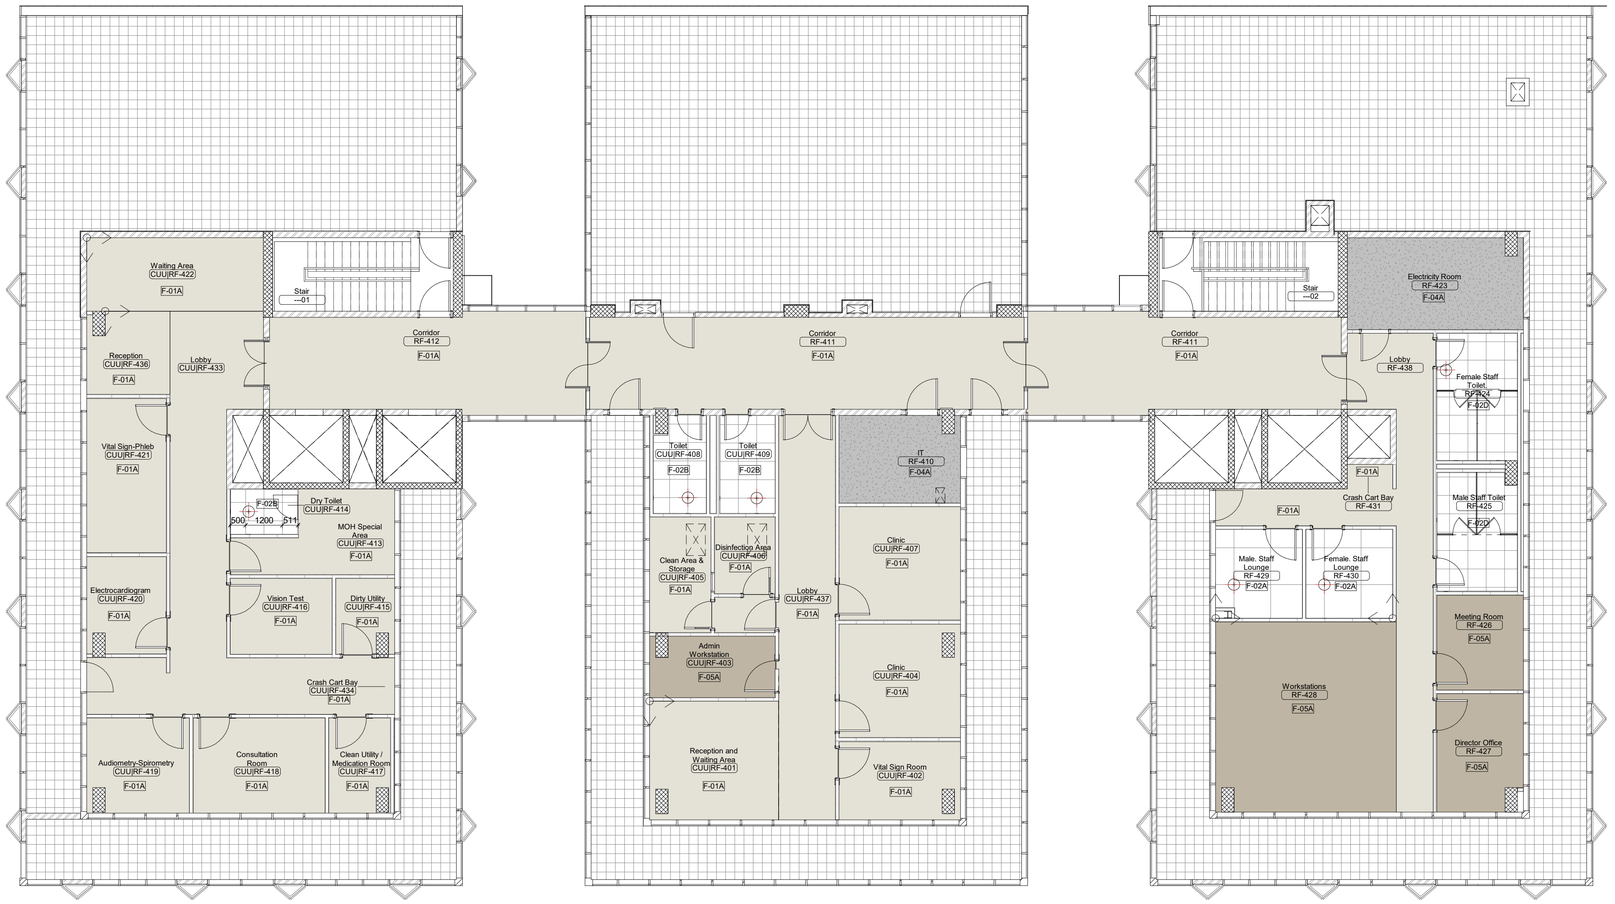


1 FLOORING PLAN ROOF FLOOR / PATTERN SET-OUT

1 : 100

CLIENT:

Bupa CareConnect

ENGINEERING CONSULTANTS:

AJi

MEDICAL & ID CONSULTANTS:

hdp


SUB CONSULTANT:

DRAWING NOTES:

LEGEND:

FLOOR FINISH LEGEND		
	F-01A	Healthcare vinyl Moon Dust; 2 mm; NCS 1002-Y50R; 2 m rolls
	F-01B	Wood-look healthcare vinyl; Wood Path; 2 mm
	F-02A	Marble-look porcelain 1200 x 1200 x 10 mm; warm light grey; semi-polished
	F-02B	Porcelain 10794; 600 x 600 mm; matt
	F-02C	Porcelain 600 x 600 mm; light grey; textured matt
	F-02D	Porcelain 600 x 600 x 11 mm; matt
	F-02E	Porcelain 600 x 600 mm; grey; matt
	F-02S	Porcelain Matt porcelain treads / landings; anti-slip nosing
	F-04A	Epoxy resin flooring; light grey; seamless
	F-04B	Traffic epoxy coating Grey; parking areas
	F-05A	Carpet Strata Carrara; broadloom
	F-05B	Carpet Statement Forward; broadloom
	F-06	Natural marble; grey; 20 mm thick
	S-05C	Wooden Skirting

KEYPLAN:

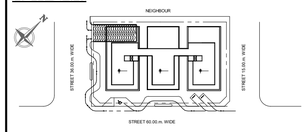

Issued For Review

THIS DRAWING IS THE COPYRIGHT OF ARABTECH JARDANEH INTERNATIONAL AND MUST NOT BE RETAINED, COPIED OR USED WITHOUT THE CONSULTANT'S AUTHORIZATION

Rev.	Description	APPD BY.	DATE (DD.MM.YYYY)
D00	DETAILED DESIGN STAGE		22-11-2026

DRAWN BY:	MR	DESIGNED BY:	HA
CHECKED BY:	NA	APPROVED BY:	NA
QC REVIEW BY:	NA	DWG ISSUE DATE:	22/11/2026

PROJECT:

ICC2 CLINIC PROJECT-BUPA

Plot No.:	11/1646
Basin NO. & Name :	1578/B Riyadh
CONCEPT DESIGN STAGE	SCHEMATIC DESIGN STAGE
DETAILED DESIGN STAGE	ISSUED FOR TENDER

DRAWING TITLE:

ROOF FLOOR
FLOORING PLAN

DWG NO. SA369 - AJi - ZZ - ID - IP102

SCALE @ (A1)	SHEET SEQUENCING	SUITABILITY CODE	REVISION
1:100	01 OF 01	A3	D00